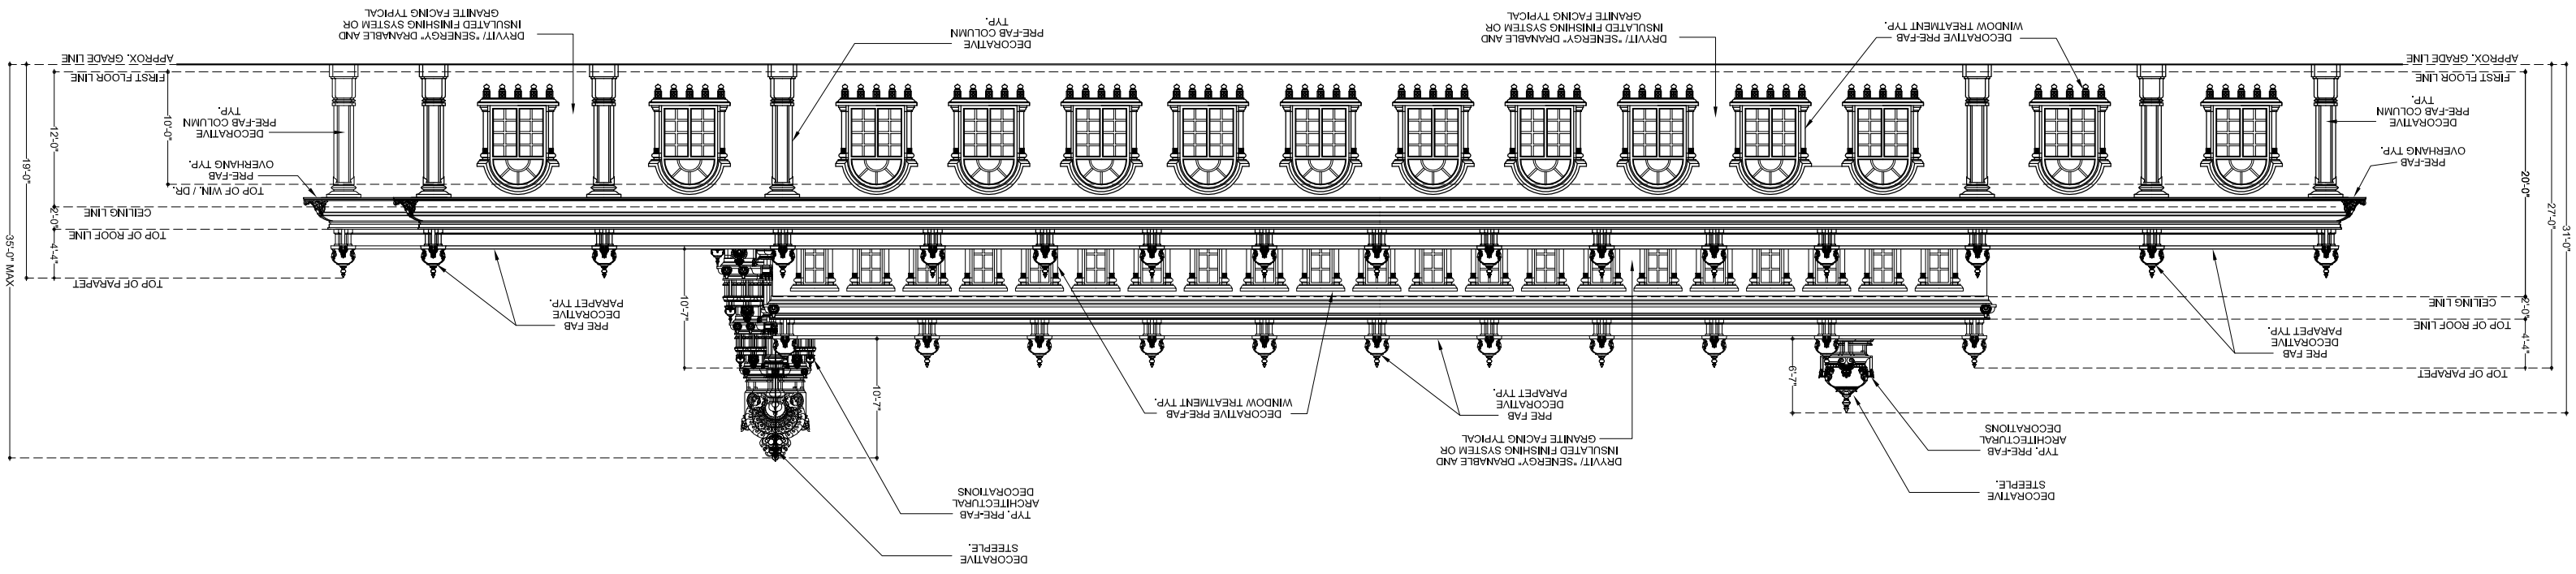
APPROX. GRADE LINE
FIRST FLOOR LINE
DRYVIT/ "SENERGY" DRAINABLE AND INSULATED FINISHING SYSTEM OR GRANITE FACING TYPICAL
DECORATIVE PRE-FAB COLUMN TYP.
DECORATIVE PRE-FAB COLUMN TYP.
DECORATIVE PRE-FAB COLUMN TYP.
DECORATIVE WINDOW TREATMENT TYP.
PRE-FAB OVERHANG TYP.
TOP OF WIN. / DR.
PRE-FAB OVERHANG TYP.
CEILING LINE
TOP OF ROOF LINE
TOP OF PARAPET
35'-0" MAX
19'-0"
12'-0"
10'-0"
2'-0"
4'-4"
20'-0"
27'-0"
31'-0"
10'-7"
10'-7"
6'-7"
4'-4"
10'-0"
PRE FAB DECORATIVE PARAPET TYP.
PRE FAB DECORATIVE PARAPET TYP.
DECORATIVE PRE-FAB WINDOW TREATMENT TYP.
PRE FAB DECORATIVE PARAPET TYP.
DRYVIT/ "SENERGY" DRAINABLE AND INSULATED FINISHING SYSTEM OR GRANITE FACING TYPICAL
TYP. PRE-FAB ARCHITECTURAL DECORATIONS
TYP. PRE-FAB ARCHITECTURAL DECORATIONS
DECORATIVE STEEPLE.
DECORATIVE STEEPLE.
CEILING LINE
TOP OF ROOF LINE
TOP OF PARAPET
FIRST FLOOR LINE
APPROX. GRADE LINE